
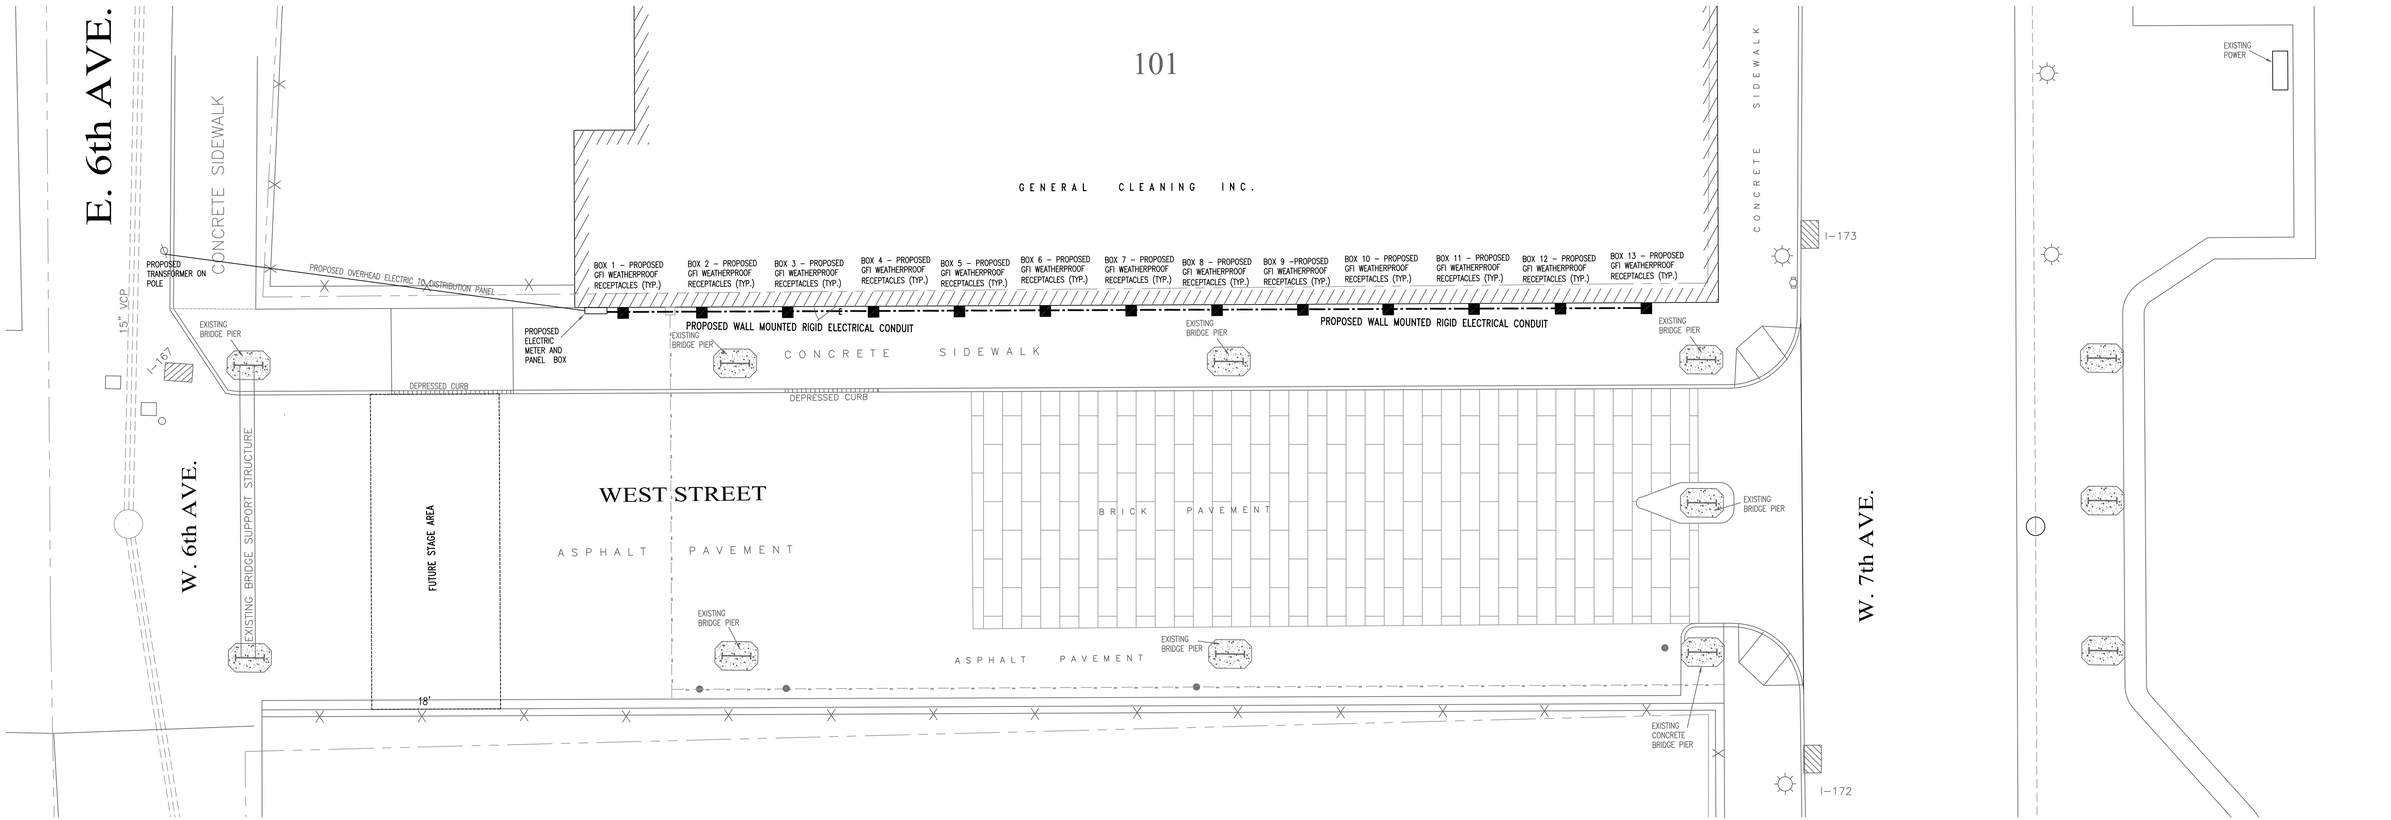


PLAN VIEW

SCALE: 1" = 10'

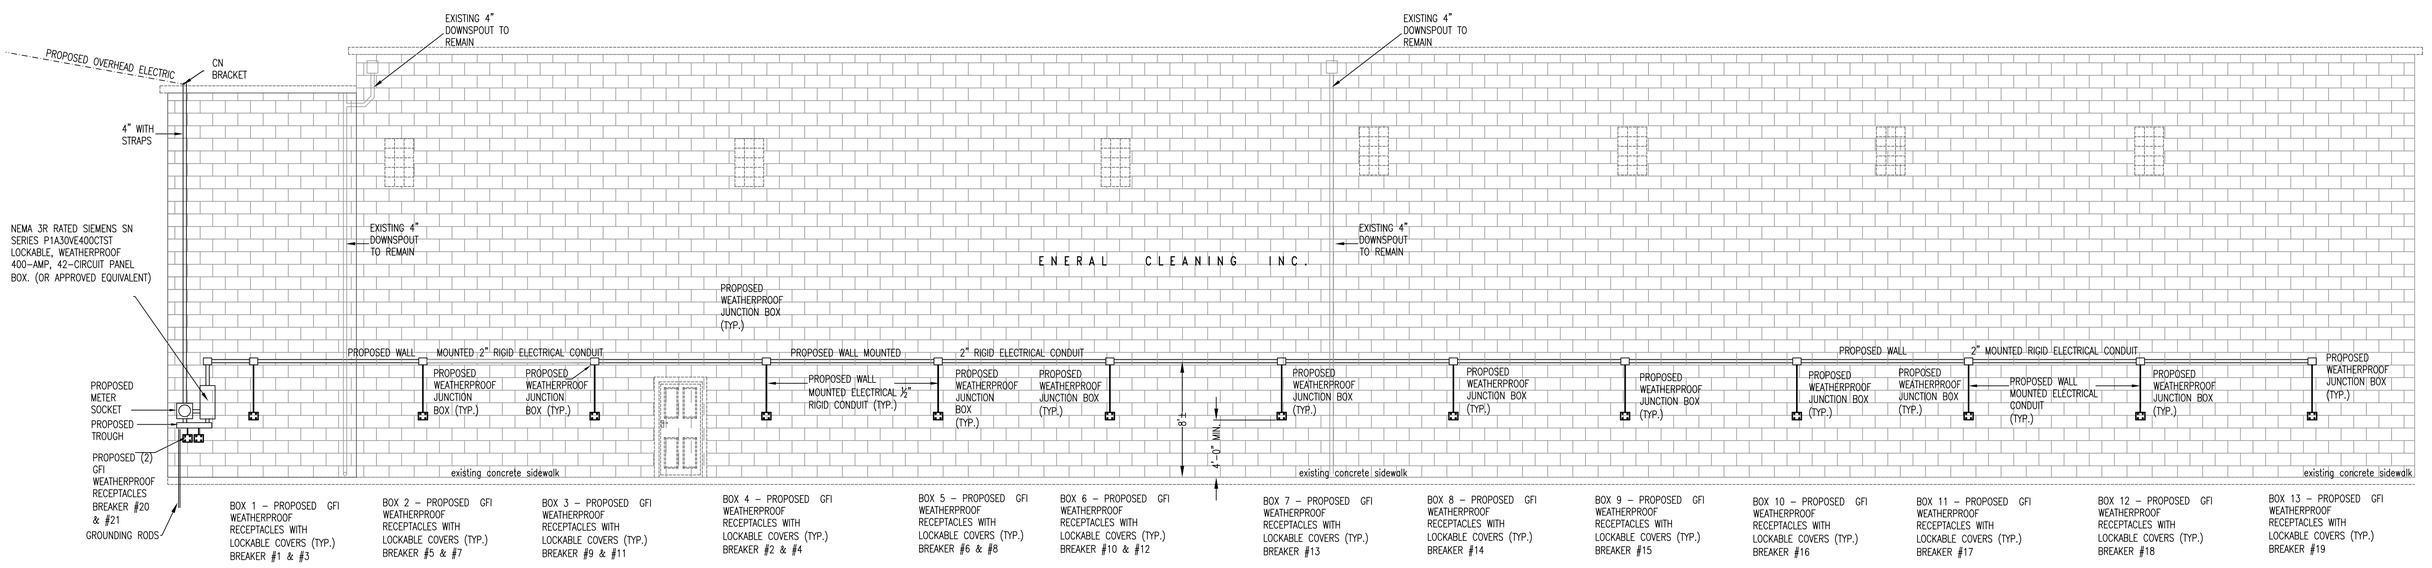

ELEVATION VIEW

SCALE: 1" = 5'

REVISIONS:		
DATE:	DESCRIPTION:	BY:
APPROVED BY:		
DRAWN BY: RAD	DATE: 10/14/2026	

GLENN ENGINEERING

BETTY AND WANDA AMPHITHEATER
WEST STREET
for
HOMESTEAD BOROUGH
situate in
ALLEGHENY COUNTY, PA

SITE PLAN

GLENN ENGINEERING & ASSOCIATES, LTD.
14920 Route 30 – North Huntingdon, PA

SCALE: AS SHOWN

SHEET NO. S–1

LOCATION OF OUTLETS:

1. THE APPROXIMATE LOCATION OF OUTLETS AND LIGHTING FIXTURES IS SHOWN ON THE DRAWINGS. THE EXACT LOCATION WILL BE DETERMINED AT THE BUILDING BY THE PROJECT REPRESENTATIVE, AND THE OWNER RESERVES THE RIGHT TO CHANGE THE LOCATION OF ANY OUTLET OR FIXTURE BEFORE IT IS INSTALLED.

2. UNLESS OTHERWISE INDICATED ON THE DRAWINGS OR REQUIRED BY GOVERNING ELECTRICAL CODES OR HANDICAP ACCESSIBILITY REQUIREMENTS, OUTLET BOXES IN WALLS SHALL BE LOCATED WITH CENTER LINE AT THE FOLLOWING ELEVATION ABOVE THE FINISHED FLOOR.

BUILDING CODES AND REGULATIONS:

1. THE LATEST EDITION OF ALL BUILDING CODES, LAWS, RULES, REGULATIONS, AND REQUIREMENTS OF ALL GOVERNING AUTHORITIES HAVING JURISDICTION OVER THE PROJECT ARE HEREBY INCORPORATED INTO THE CONTRACT DOCUMENTS AS IF PRINTED IN FULL HEREIN. THE ELECTRICAL WORK SHALL BE IN FULL COMPLIANCE THEREWITH.

A. THESE BUILDING CODES, LAWS, RULES, REGULATIONS, AND REQUIREMENTS SHALL TAKE PRECEDENCE OVER THAT WHICH MAY BE OTHERWISE SPECIFIED IN THIS SECTION IN THE EVENT OF A CONFLICT.

B. THE RULES, REGULATIONS, AND REQUIREMENTS OF THE LOCAL UTILITY COMPANY SHALL BE ADHERED TO.

C. THE CONTRACTOR SHALL INCLUDE, FURNISH, INSTALL, AND SATISFY AS MAY BE NECESSARY ALL REQUIREMENTS OF ALL GOVERNING AUTHORITIES WHETHER OR NOT SPECIFICALLY NOTED IN THE CONTRACT DOCUMENTS, AT NO ADDITIONAL COST TO THE OWNER. ALL SUCH REQUIREMENTS SHALL BE TAKEN INTO CONSIDERATION BY THE CONTRACTOR PRIOR TO THE SUBMISSION OF BIDS.
SECTION 16A – ELECTRICAL WORK

PERMITS AND INSPECTIONS:


1. ALL PERMITS NECESSARY FOR THIS WORK SHALL BE OBTAINED AND PAID FOR BY THE CONTRACTOR. NO WORK SHALL COMMENCE WITHOUT OBTAINING ALL NECESSARY PLAN APPROVALS AND PERMITS.

2. CERTIFICATES OF INSPECTION AND APPROVAL FOR ALL ROUGH AND FINISHED WIRING SHALL BE PROCURED AND PAID FOR BY THE CONTRACTOR FROM AN INDEPENDENT ELECTRICAL INSPECTION AGENCY APPROVED BY THE PROJECT REPRESENTATIVE, THE MUNICIPALITY, THE ELECTRICAL UTILITY, AND OTHER GOVERNING AUTHORITIES, WITH COPIES OF EACH DELIVERED TO THE PROJECT REPRESENTATIVE BEFORE PAYMENT FOR THE APPLICABLE PORTIONS OF THE WORK IS MADE.

GUARANTEE:

1. THE CONTRACTOR SHALL LEAVE THE ENTIRE ELECTRICAL SYSTEM IN PROPER WORKING ORDER AND SHALL, WITHOUT ADDITIONAL CHARGE, REPLACE ANY WORK, MATERIALS OR EQUIPMENT FURNISHED AND INSTALLED BY HIM UNDER THIS SECTION WHICH DEVELOPS DEFECTS, EXCEPT FOR ORDINARY WEAR AND TEAR, WITHIN TWO (2) YEARS FROM THE DATE OF SUBSTANTIAL COMPLETION.

CONTRACTOR SHALL BE RESPONSIBLE FOR CONTACTING POWER COMPANY AND COORDINATING INSTALLATION OF NEW TRANSFORMER AND SERVICE ENTRANCE FOR THIS PROJECT.
ALL COSTS SHALL BE INCLUDED IN THE LUMP SUM BID ITEM #1

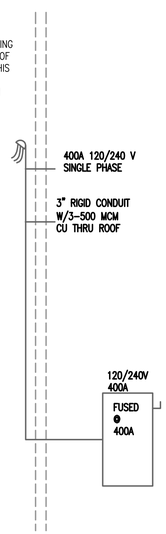

PANEL 120/240v 400a MAW 42 BKR CIRCUIT

DIRECTORY	WIRE SIZE	BKR AMP	CKT NO.	DIRECTORY	WIRE SIZE	BKR AMP	CKT NO.
GFCI RECEPTACLES IN BOX 1		20	1	GFCI RECEPTACLES IN BOX 4		30	2
GFCI RECEPTACLES IN BOX 1		20	3	GFCI RECEPTACLES IN BOX 4		30	4
GFCI RECEPTACLES IN BOX 2		100	5	GFCI RECEPTACLES IN BOX 5		20	6
GFCI RECEPTACLES IN BOX 2		100	7	GFCI RECEPTACLES IN BOX 5		20	8
GFCI RECEPTACLES IN BOX 3		50	9	GFCI RECEPTACLES IN BOX 6		20	10
GFCI RECEPTACLES IN BOX 3		50	11	GFCI RECEPTACLES IN BOX 6		20	12
GFCI RECEPTACLES IN BOX 7		20	13	GFCI RECEPTACLES IN BOX 8		20	14
GFCI RECEPTACLES IN BOX 9		20	15	GFCI RECEPTACLES IN BOX 10		20	16
GFCI RECEPTACLES IN BOX 11		20	17	GFCI RECEPTACLES IN BOX 12		20	18
GFCI RECEPTACLES IN BOX 13		20	19	GFCI RECEPTACLES UNDER PANEL BOX		20	20
GFCI RECEPTACLES UNDER PANEL BOX		20	21	BLANK		20	22
BLANK		20	23	BLANK		20	24
BLANK		20	25	BLANK		20	26
BLANK		20	27	BLANK		20	28
BLANK		20	29	BLANK		20	30
BLANK		20	31	BLANK		20	32
BLANK		20	33	BLANK		20	34
BLANK		20	35	BLANK		20	36
BLANK		20	37	BLANK		20	38
BLANK		20	39	BLANK		20	40

PANEL BOX LAYOUT

REVISIONS:

DATE:	DESCRIPTION:	BY:

APPROVED BY:
DRAWN BY: RAD DATE: 10/14/2026

GLENN ENGINEERING

BETTY AND WANDA AMPHITHEATER
WEST STREET
for
HOMESTEAD BOROUGH
situate in
ALLEGHENY COUNTY, PA

MISCELLANEOUS DETAILS

GLENN ENGINEERING & ASSOCIATES, LTD.
14920 Route 30 – North Huntingdon, PA

SCALE: NONE

SHEET NO.
MD–1