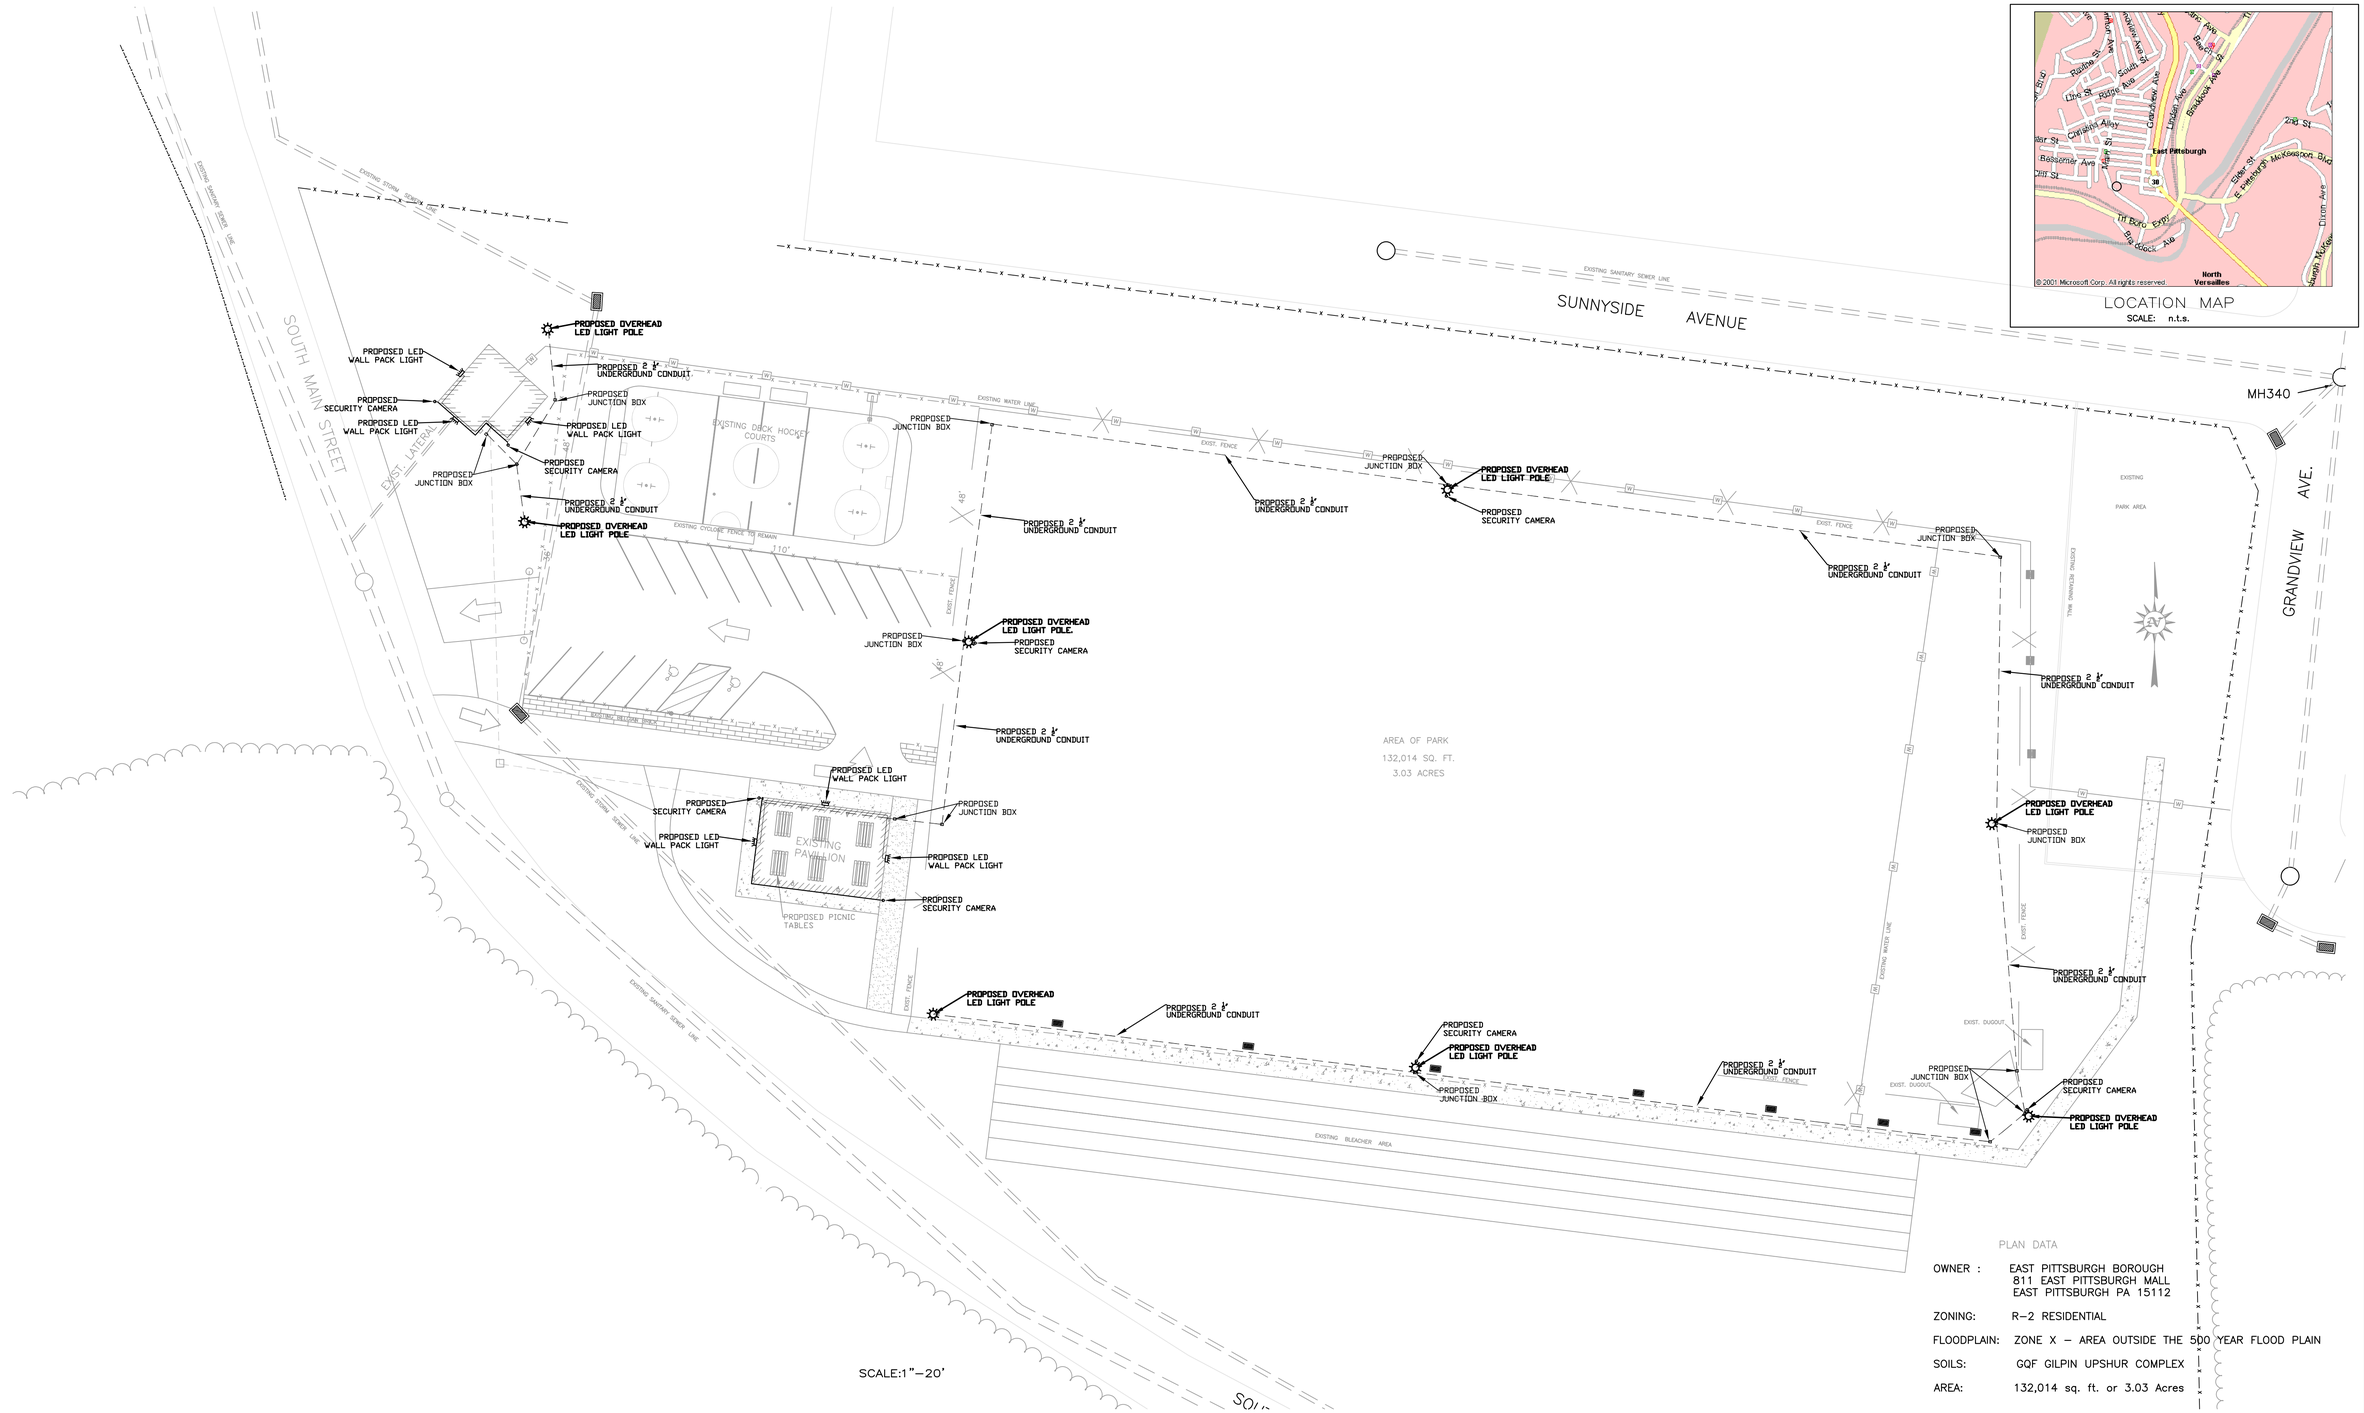


LOCATION MAP
SCALE: n.t.s.

PLAN DATA

OWNER :	EAST PITTSBURGH BOROUGH 811 EAST PITTSBURGH MALL EAST PITTSBURGH PA 15112
ZONING:	R-2 RESIDENTIAL
FLOODPLAIN:	ZONE X – AREA OUTSIDE THE 500 YEAR FLOOD PLAIN
SOILS:	GQF GILPIN UPSHUR COMPLEX
AREA:	132,014 sq. ft. or 3.03 Acres

REVISIONS:

DATE:	DESCRIPTION:	BY:

DRAWN BY: D.A.K. DATE: 10/14/26

GLENN ENGINEERING
14920 Route 30 North Huntingdon, PA
Phone: 412-624-5672

QUARRY PARK IMPROVEMENTS PHASE 2
situate in
BOROUGH of EAST PITTSBURGH
ALLEGHENY COUNTY, PA

PLANVIEW

SCALE: 1"=20'
0 20 40 60

SHEET NO. 1-1